## NOT USED | 16

Scale= 1/4" = 1'-0" | A-407




"A" CANE BOLT DETAIL




"B" GATE LATCH DETAIL

## DUMPSTER GATE LATCH DETAILS | 15

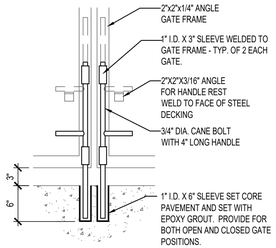Scale= NTS | A-407

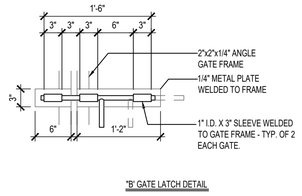


## TRASH ENCLOSURE WALL SECTION | 8

Scale= 1/2" = 1'-0" | A-407




SIDE ELEVATION
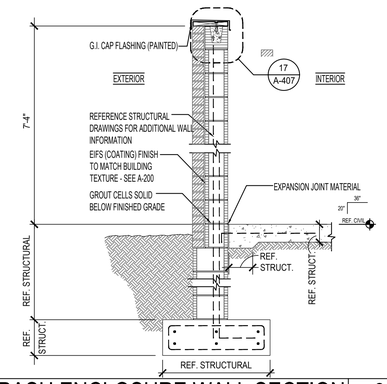
## SIDE ELEVATION | 4

Scale= 1/4" = 1'-0" | A-407

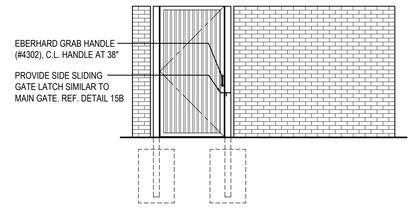


FRONT ELEVATION

NOTE:
THE TRASH ENCLOSURE EXTERIOR CMU WALLS TO HAVE EIFS (COATING) FINISH TO MATCH BUILDING TEXTURE - SEE: A-200

TRASH ENCLOSURE WALL SHALL BE BRICK (BRK-1)

TRASH ENCLOSURE GATE COLOR SHALL MATCH "PANDA EXPRESS IRON ORE"

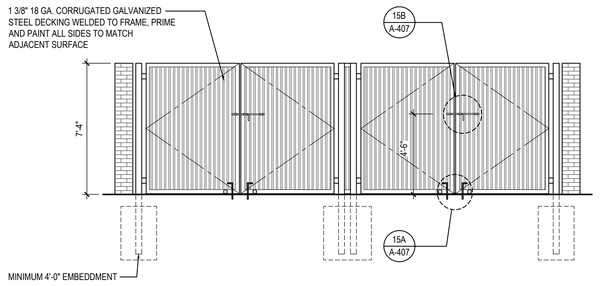INTERIOR WALLS SHALL BE SMOOTH, CLEANABLE AND SEALED WITH AN APPROVED EPOXY CEMENT SEALER. COLOR TO MATCH EXTERIOR.

NOTE: CONTRACTOR TO SUPPLY & INSTALL ALL HINGES, GATE LATCHES, CANE BOLTS, ETC. AS INDICATED.

NOTE: ANY DIAGONAL SUPPORT FOR GATES SHALL BE INSTALLED ON THE INSIDE OF ENCLOSURE. THIS SHALL NOT BE VISIBLE ON THE OUTSIDE OF THE GATE.

## FRONT ELEVATION | 2

Scale= 1/4" = 1'-0" | A-407




BOLLARD

## BOLLARD / POST BASE | 18

Scale= 1" = 1'-0" | A-407

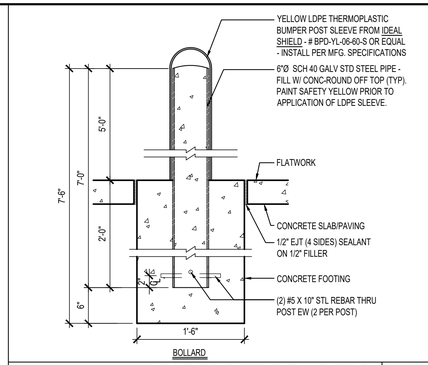


## DUMPSTER CAP DETAIL | 17

Scale= 3" = 1'-0" | A-407




## HINGE DETAIL | 13

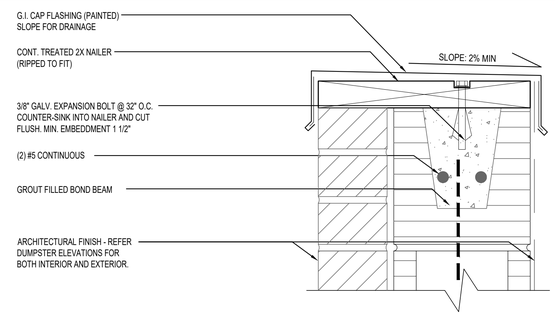Scale= 3" = 1'-0" | A-407

NOTE:
FLOOR OF DUMPSTER AREA MUST BE BROOM FINISH AND SEALED WITH (AQUA MIX SEALER'S CHOICE GOLD) CEMENT SEALER.

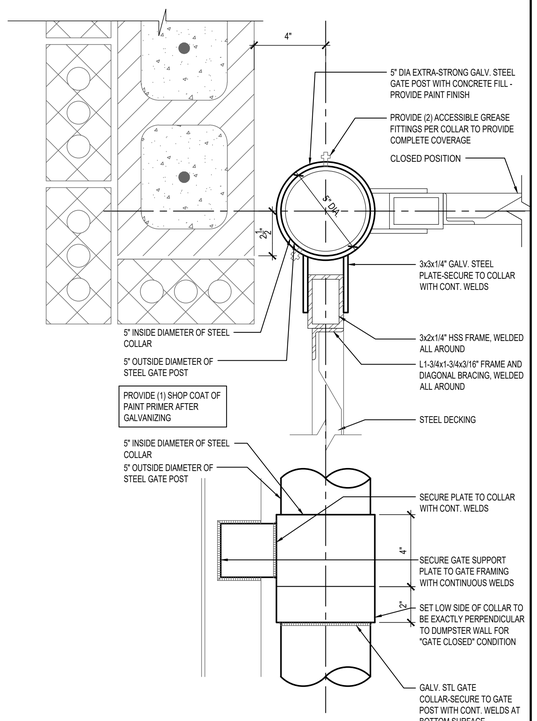


## TRASH ENCLOSURE | 1

Scale= 1/4" = 1'-0" | A-407


PANDA EXPRESS, INC.
1683 Walnut Grove Ave.
Rosemead, California
91770
Telephone: 626.799.9898
Facsimile: 626.372.8288

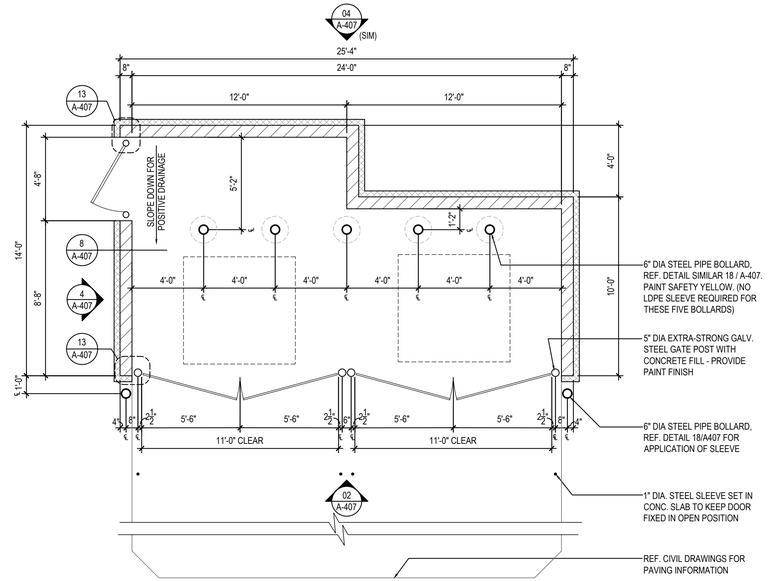

All ideas, designs, arrangement and plans indicated or represented by this drawing are the property of Panda Express Inc. and were created for use on this specific project. None of these ideas, designs, arrangements or plans may be used by or disclosed to any person, firm, or corporation without the written permission of Panda Express Inc.


REVISIONS:

| | |
|---|---|
| | |
| | |
| | |
| | |
| | |
| | |
| | |

ISSUE DATE:

| | |
|---|---|
| STATE PERMIT | 06.07.21 |
| | |
| | |
| | |
| | |
| | |
| | |

DRAWN BY: CSW

PANDA PROJECT #: D8060

ARCH PROJECT #: JCDT20-0240

AMY LYNN CONTI REGISTERED No. AR12000032 STATE OF INDIANA ARCHITECT
6/7/21

NORR
ARCHITECTS ENGINEERS PLANNERS

PANDA EXPRESS

TRUE WARM & WELCOME
390 W Spring Mill Pointe Dr.
Westfield, IN 46074

# A-407

TRASH ENCLOSURE DETAILS