STATE OF CALIFORNIA • DEPARTMENT OF TRANSPORTATION

99-196 9 Cr 096

CORNER RECORD

DPD-3011 (NEW 11/93)

Document Number CR 977

City of Oakland County of Alameda, California

Brief Legal Description Street Monument @ International Blvd. (E. 14TH Street) & 85TH AVE

CORNER TYPE

Government Corner ☐ Control ☐
Meander ☐ Property ☐
Rancho ☐ Other ☒
Date of Survey Oct. 23, 1997

Coordinates (Optional)

N.
E.
Zone NAD: '27 '83
NAD-83 Epoch
Elevation

Corner — Left as found ☒ Found and tagged ☐ Established ☐ Reestablished ☐ Rebuilt ☐

Identification and type of corner found: Evidence used to identify or procedure used to establish or reestablish the corner:

Found pin mon. in mon. well per City of Oakland map 1515B460, sheet 79 located at the intersection of International Blvd. and 85th Ave.

See sketch on back. Corner record is being filed to perpetuate monument along state route 185 that will be resurfaced in 1998/99

A description of the physical condition of the monument as found and as set or reset:

Monument was in good condition.

SURVEYOR'S STATEMENT

This Corner Record was prepared by me or under my direction in conformance with the Land Surveyors' Act on Nov. 25, 1997.

Signed Alvin J. Burgess L.S. or ~~RCE~~ Number 5843
For the State of California
Department of Transportation

LICENSED LAND SURVEYOR ALVIN J. BURGESS Exp. 12/31/00 SEAL No. 5843 STATE OF CALIFORNIA

COUNTY SURVEYOR'S STATEMENT

This Corner Record was received 2-18- 1998 and examined and filed 6-28- 1999.

Signed Russell Reid Penland, Jr. Title DEPUTY COUNTY SURVEYOR

PROFESSIONAL LAND SURVEYOR RUSSELL R. PENLAND, JR. SEAL EXP. 12-31-99 PLS 5728 STATE OF CALIFORNIA

County Surveyor's Comment

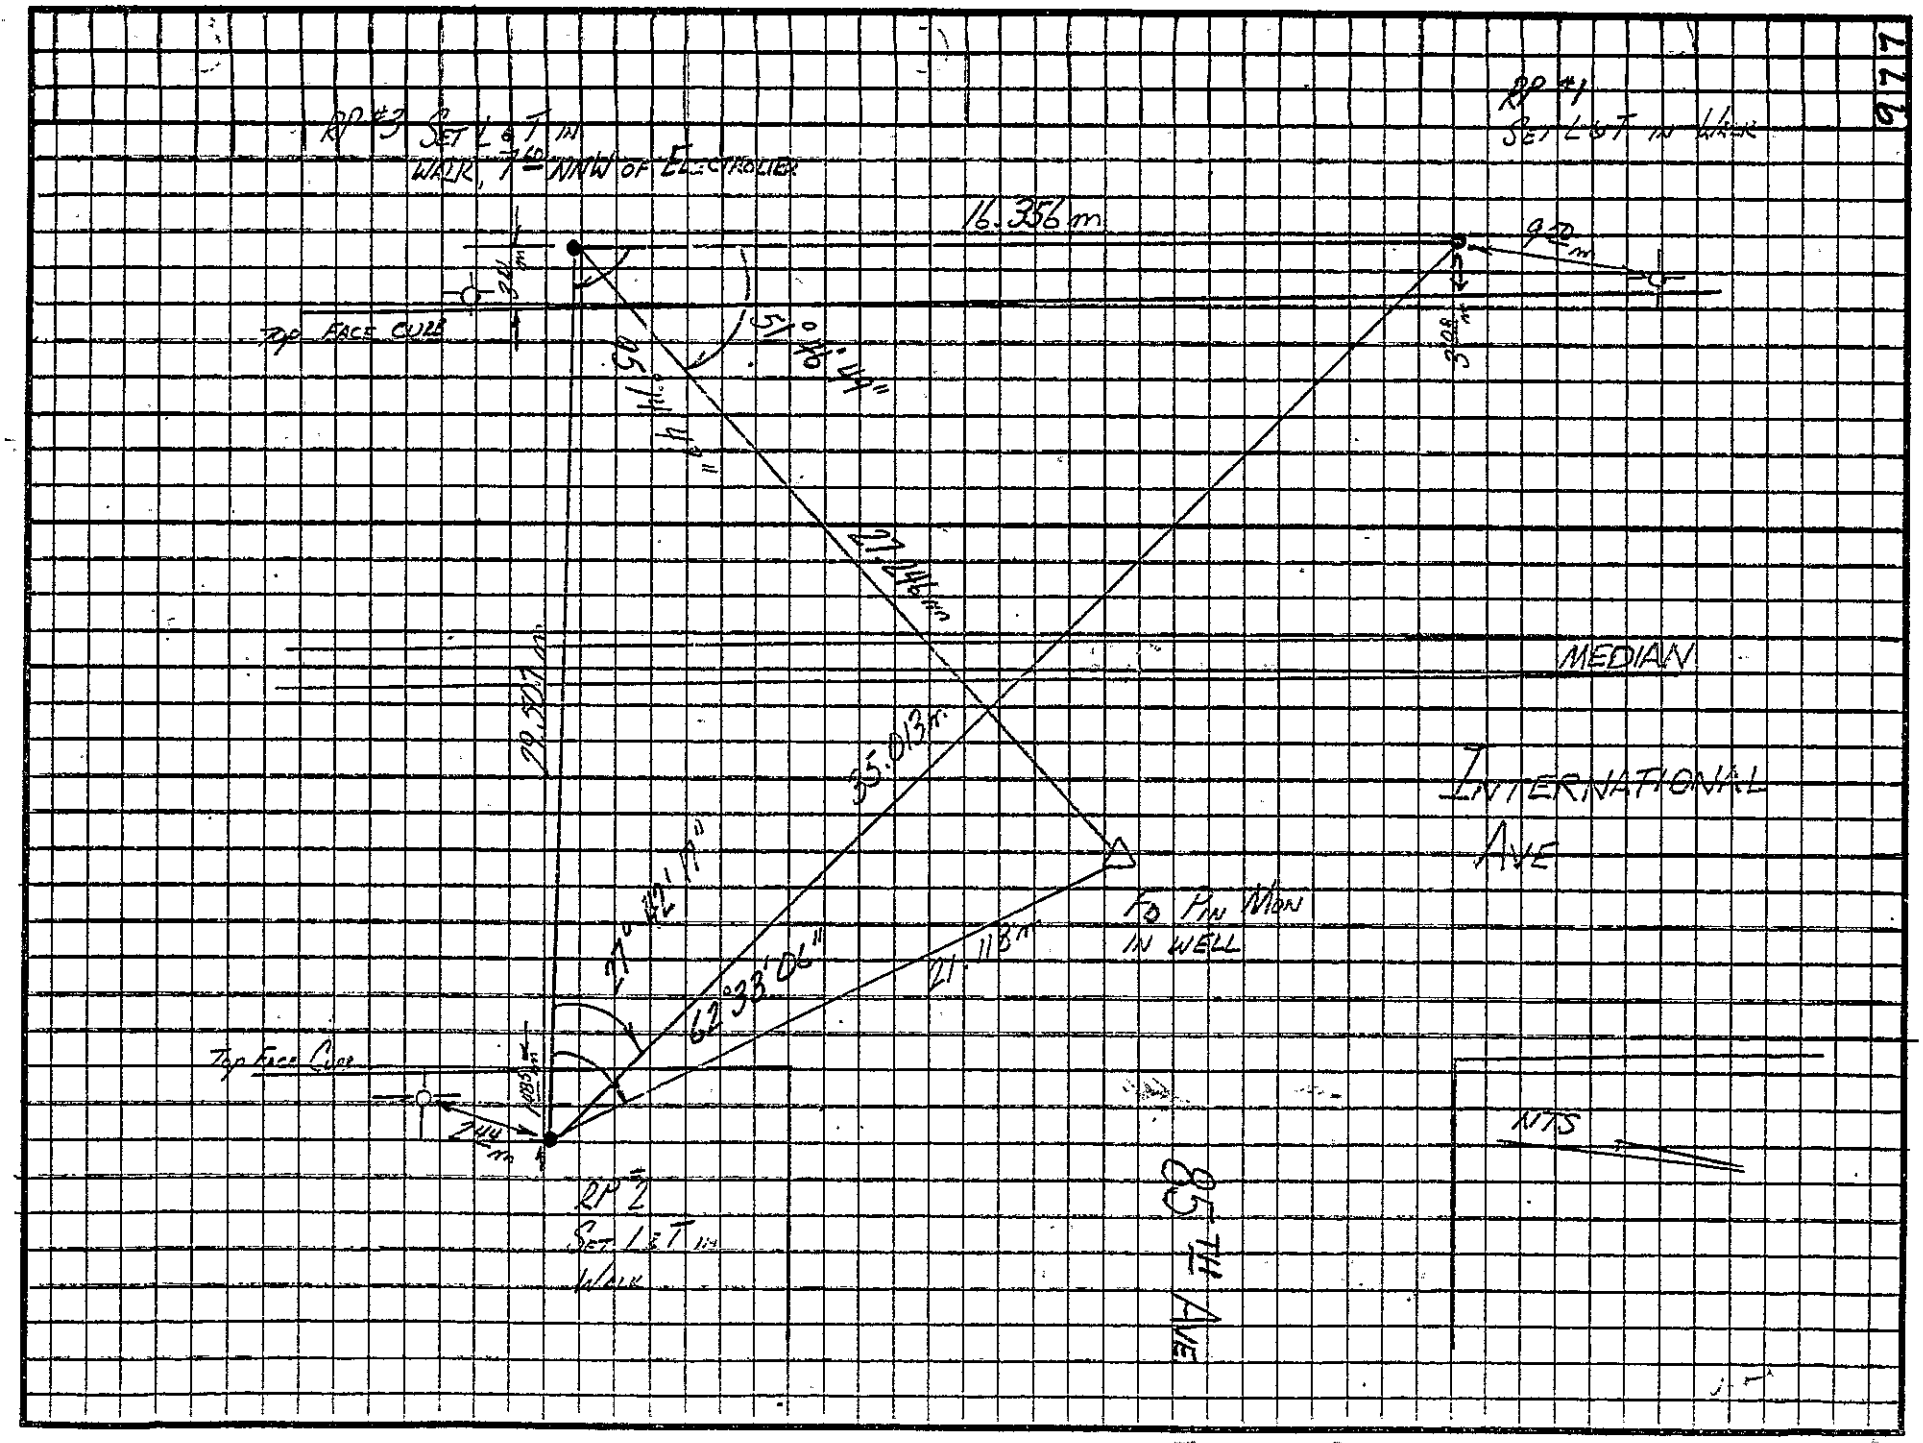
RP #3 SET LST IN WALK, 7.60 NNW OF ELECTROLIER
RP #1 SET LST IN WALK
16.356 m
9.20 m
TOP FACE CURB
51°40'44"
27.24 m
MEDIAN
29.527 m
35.013 m
INTERNATIONAL AVE
TO PIN MON IN WELL
21.118 m
62°33'06"
TOP FACE CURB
NTS
RP 2 SET LST IN WALK
85TH AVE