FINAL MAP

TRACT NO. 36-102B

MOUNTAINBACK CONDOMINIUMS

BEING A SUBDIVISION OF A PORTION OF THE E 1/2 OF SECTION 33, AND A PORTION OF THE W 1/2 OF SECTION 34, T. 3 S., R. 27 E., M.D.M., IN THE COUNTY OF MONO, STATE OF CALIFORNIA.

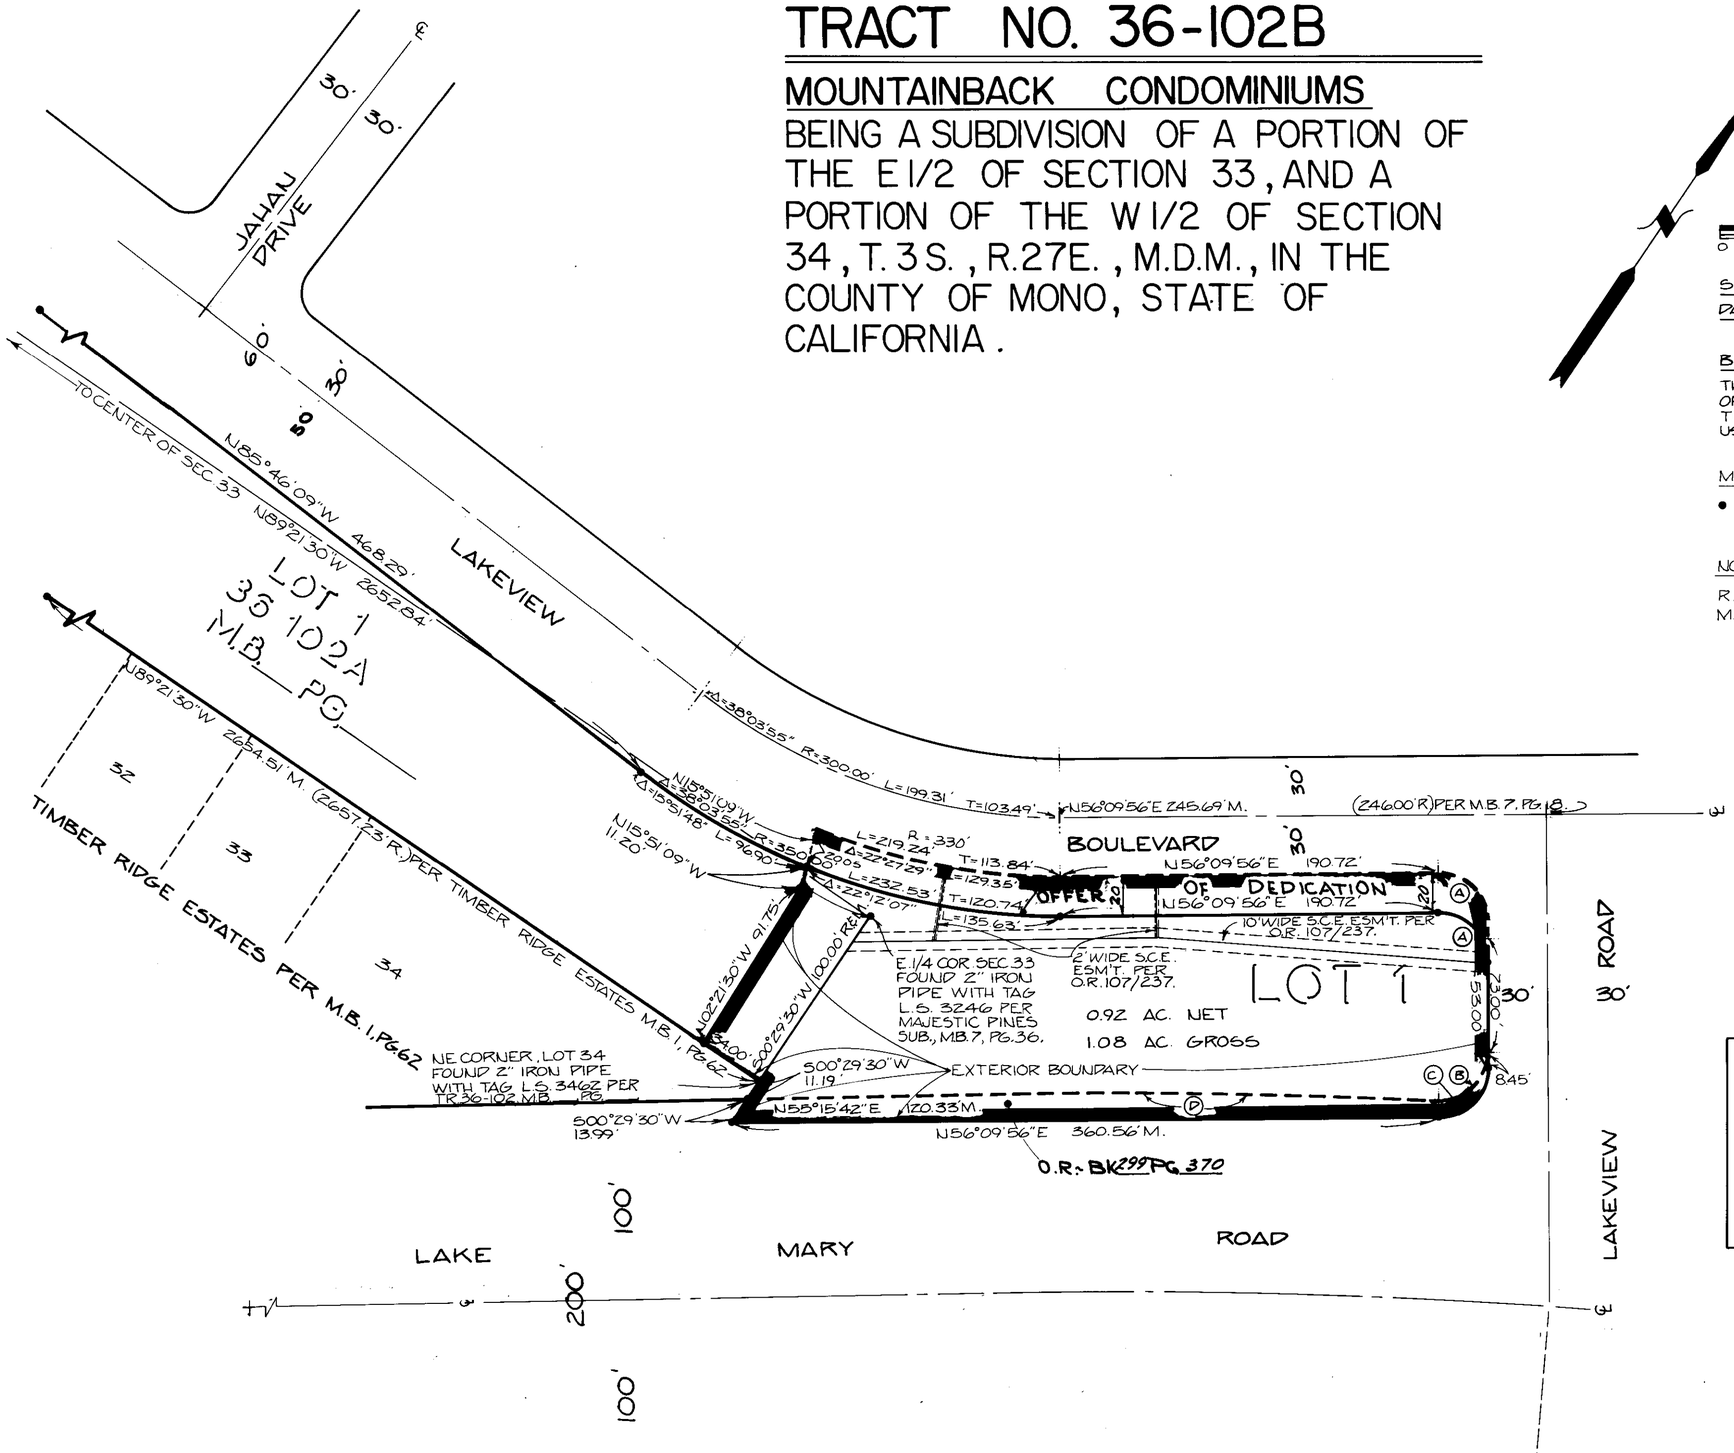

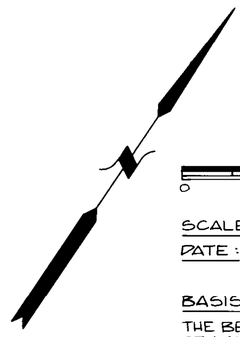

SCALE: 1"=50'

DATE: MARCH 6, 1980

BASIS OF BEARING:

THE BEARING OF N85°46'09"W. ALONG THE CENTERLINE OF LAKEVIEW BOULEVARD AS SHOWN ON THE MAP OF TRACT NO. 36-102A RECORDED IN M.B. __, PG. ____ WAS USED AS THE BASIS OF BEARING FOR THIS MAP.

MONUMENTATION:

- ● INDICATES FOUND 2" I.P. - L.S. 3462 PER TR. 36-102A - M.B. 9 PG. 19

NOTE:

R. = RECORD
M. = MEASURED

CURVE DATA

○	Δ	R	L	T	C
Ⓐ	89°58'05"	25.00'	39.26'	24.99'	35.35'
Ⓑ	93°23'50"	25.00'	40.75'	26.53'	36.39'
Ⓒ	90°01'55"	25.00'	39.28'	25.01'	35.37'
Ⓟ	04°16'09"	3100.00'	230.98'	115.55	230.93'

79-243